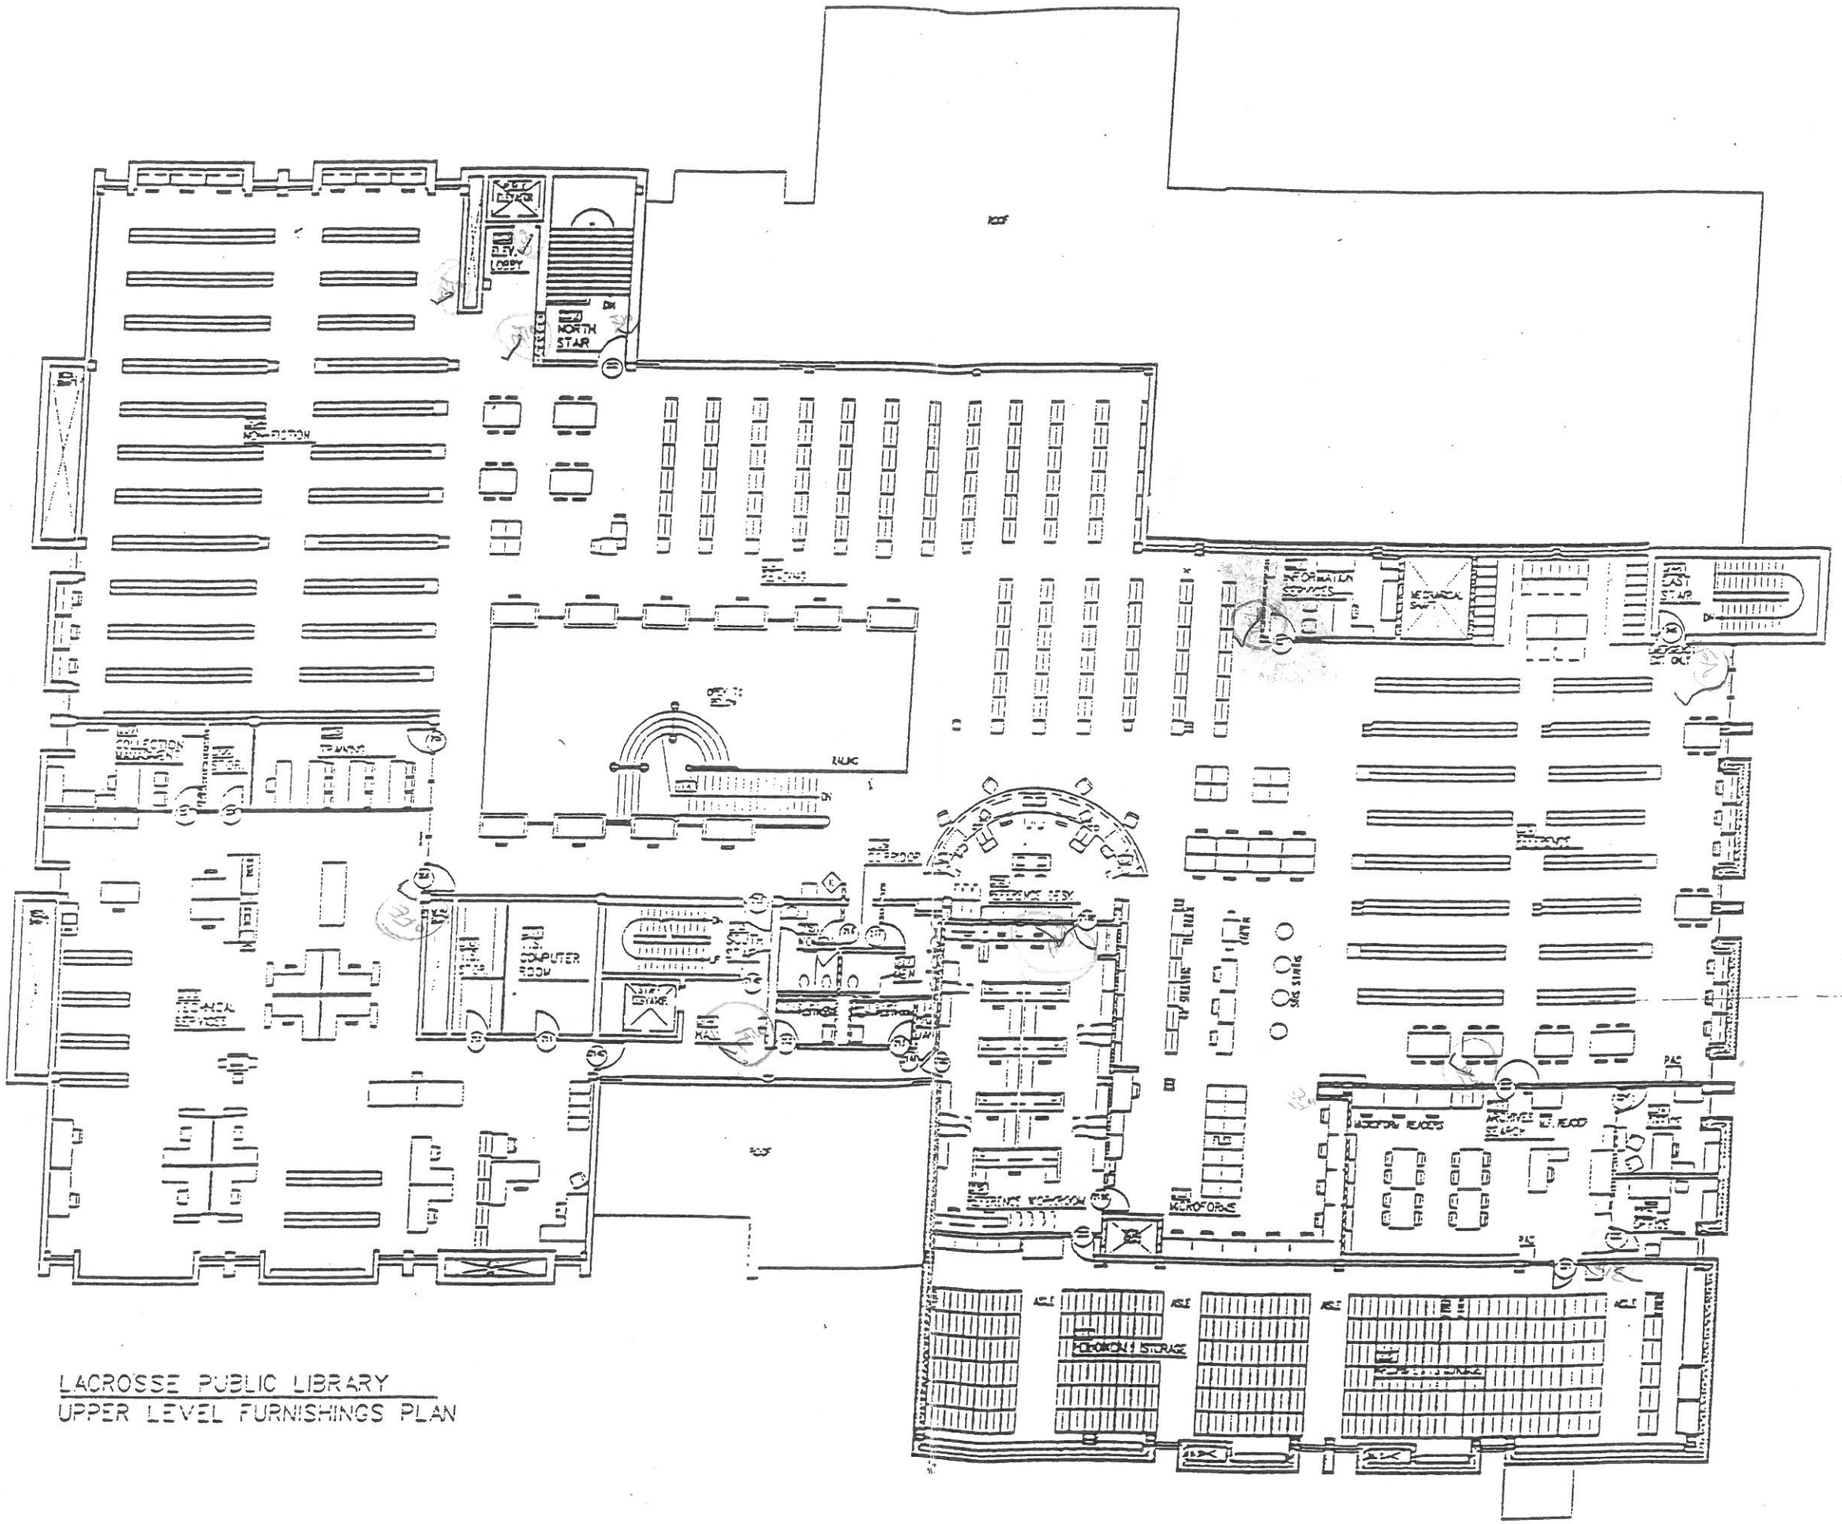

LACROSSE PUBLIC LIBRARY
UPPER LEVEL FURNISHINGS PLAN

Schute·Larson
ARCHITECTS.
3-13-95